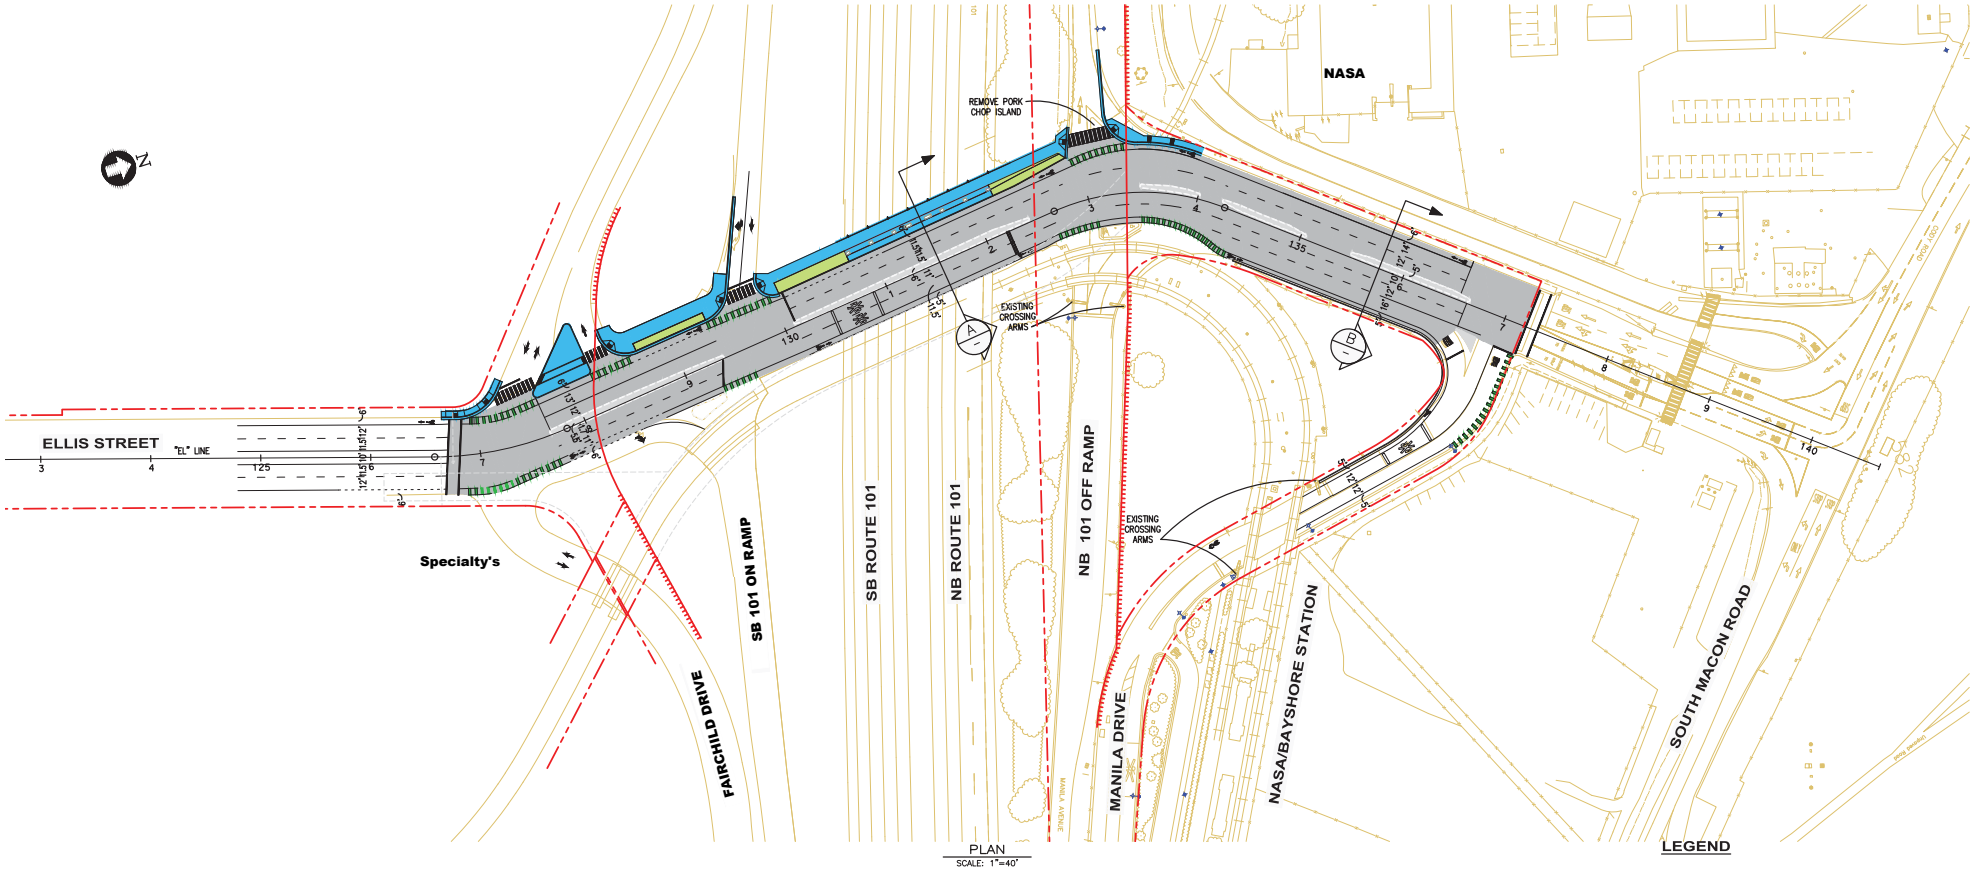

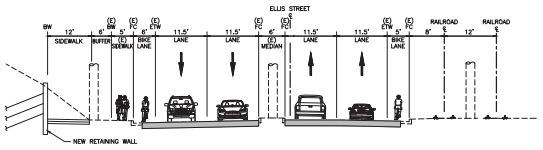

TYPICAL SECTION A
SCALE: NTS
ELLIS STREET

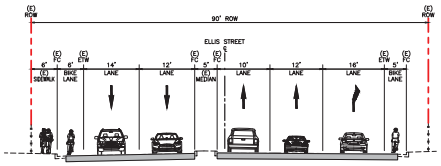

TYPICAL SECTION B
SCALE: NTS
ELLIS STREET

CITY OF MOUNTAIN VIEW

EAST WHISMAN TRANSIT ORIENTED DEVELOPMENT PHASE 2

BkF 100+ YEARS
ENGINEERS / SURVEYORS / PLANNERS

OCTOBER 25, 2018

cdh Oct 26, 2018 - 1:39pm K:\2016\196000_East_Whisman_TOD\Civil\DWGS\ROW - Ellis Phasing\001 Overall Exhibit_Ellis_Street_PH2.dwg