Attachment 3

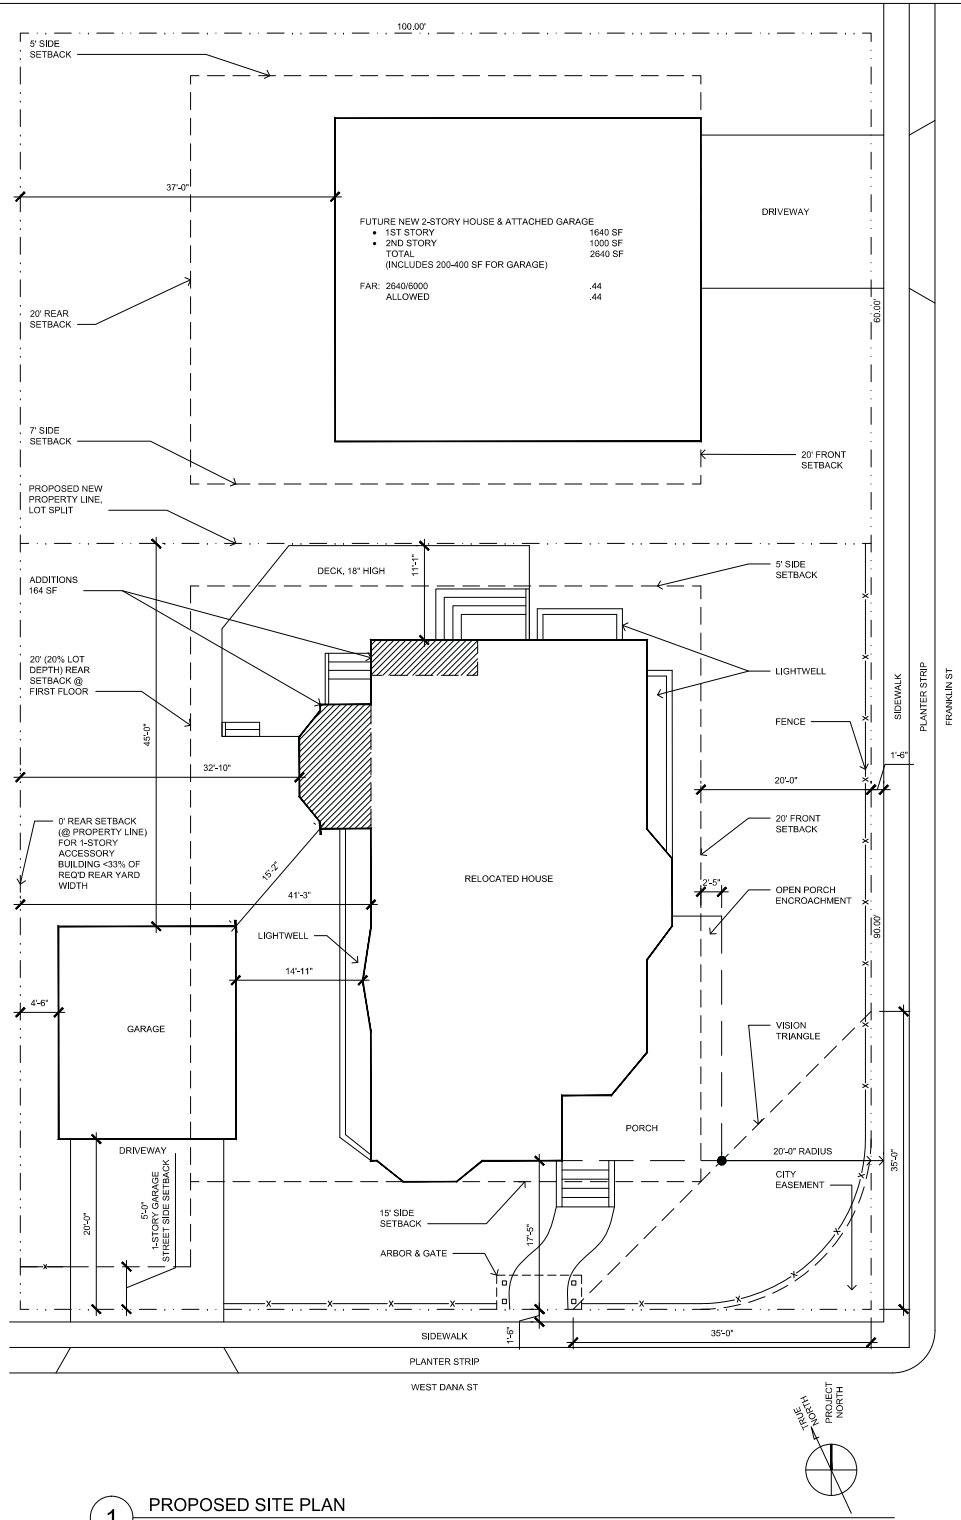

1 PROPOSED SITE PLAN

SAIKLEY ARCHITECTS
2533 CLEMENT AVENUE
ALAMEDA, CA 94501
510.420.1234
WWW.SAIKLEYARCHITECTS.COM

LICENSED ARCHITECT
ALEXANDRA SHEETS SAIKLEY
No. C-23195
REN. 8-12-17
STATE OF CALIFORNIA

COPYRIGHT
SAIKLEY ARCHITECTS
ALL RIGHTS RESERVED

PROJECT

ETTUS RESIDENCE

1012 WEST DANA STREET
MOUNTAIN VIEW, CA 94041

DATE:	ISSUE
10-02-2017:	1ST PLANNING SUBM

SHEET

PROPOSED SITE PLAN

DATE	10-02-2017
SCALE	1/8" =1'-0"
DRAWN	KY
JOB #	1731
SHEET	A1.1