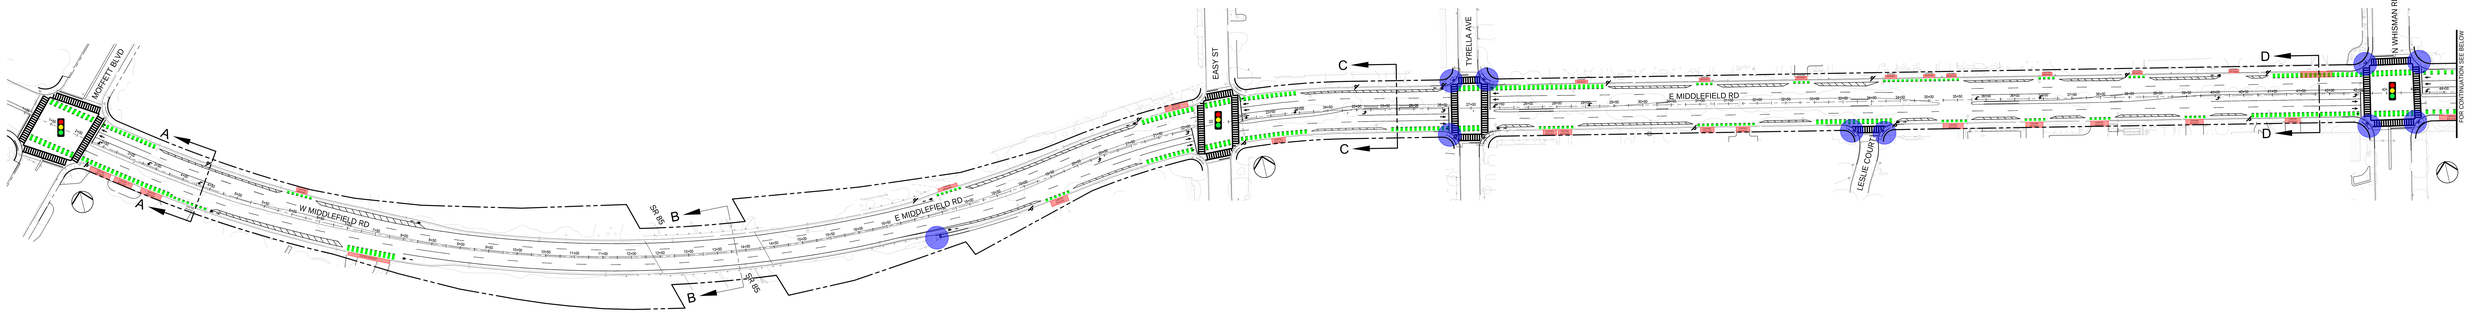

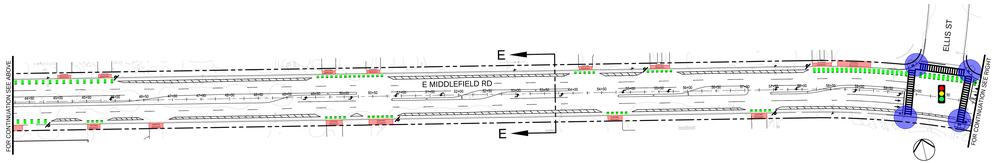

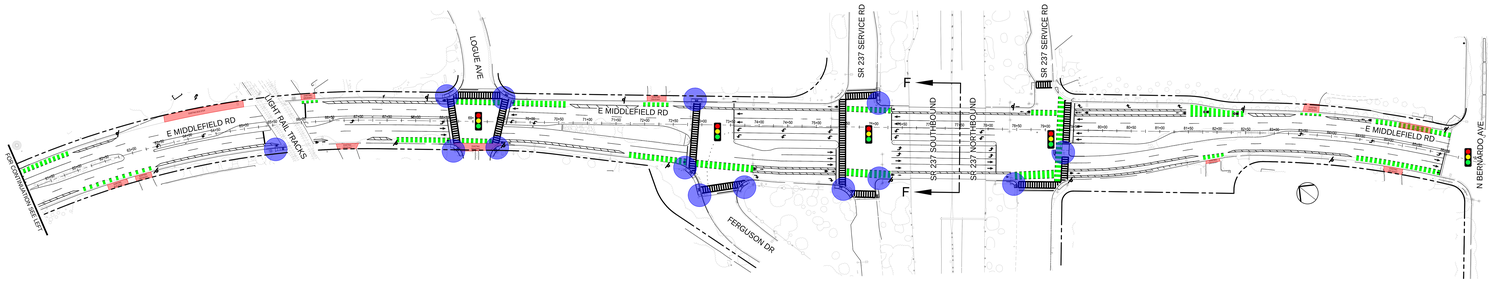

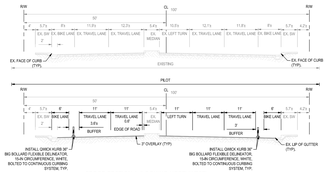

CROSS SECTION A (LOOKING NORTHWEST)
NOT TO SCALE

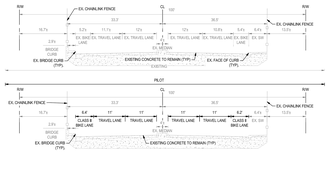

CROSS SECTION B AT SR 85 OVERPASS (LOOKING WEST)
NOT TO SCALE

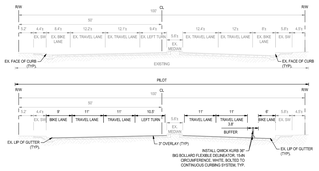

CROSS SECTION C (LOOKING WEST)
NOT TO SCALE

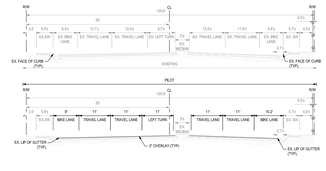

CROSS SECTION D (LOOKING WEST)
NOT TO SCALE

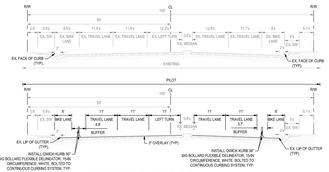

CROSS SECTION E (LOOKING WEST)
NOT TO SCALE

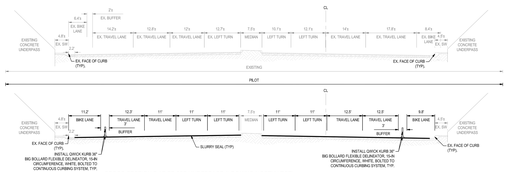

CROSS SECTION F AT SR 237 UNDERPASS (LOOKING NORTHWEST)
NOT TO SCALE

LEGEND:

- EXISTING DRIVEWAY / EXISTING BUS TOP
- EXISTING RIGHT OF WAY
- CROSSWALK
- PROPOSED STRIPING
- EXISTING SIGNALIZED INTERSECTION
- GREEN BIKE LANE STRIPING
- CURB RAMP RECONSTRUCTION
- PROPOSED STREET SIGN

0 25 50 100
SCALE: 1"=50'

City of Mountain View

CITY OF MOUNTAIN VIEW

MIDDLEFIELD ROAD COMPLETE STREETS PROJECT 22-01

APRIL 8, 2026

SIEGFRIED