TREE LEGEND

SYM.	BOTANICAL NAME	COMMON NAME	SIZE	WUCOLS	NATIVE	QTY.
	ACER X FREEMANII	FREEMAN MAPLE	24" BOX	MODERATE	NO	4
	ARBUTUS 'MARINA'	MARINA ARBUTUS	24" BOX	LOW	NO	5
	CERCIS OCCIDENTALIS	WESTERN REDBUD	24" BOX	LOW	YES	9
	LAURUS NOBILIS	SWEET BAY	24" BOX	LOW	NO	17
	LAURUS 'SARATOGA'	SARATOGA LAUREL	24" BOX	LOW	NO	15
	PRUNUS CAROLINIANA 'COMPACTA'	CAROLINA LAUREL CHERRY	24" BOX	MODERATE	NO	38
	QUERCUS X REGAL PRINCE	REGAL PRINCE OAK	24" BOX	LOW	NO	30
	TREE TO BE PROTECTED-IN-PLACE					30
	TREE TO BE REMOVED					76

NOTES:
-ALL TREES TO BE PROTECTED IN-PLACE UNLESS OTHERWISE NOTED.

TREE REPLACEMENT

SYM	REPLACEMENT RATIO	TYPE OF TREE	TREES QUANTITY	REQUIRED REPLACEMENT
	2:1	HERITAGE TREE REMOVED	42	84
		HERITAGE TREE PRESERVED	20	
	1:1	NON-HERITAGE TREE REMOVED	34	34
		NON-HERITAGE TREE PRESERVED	10	
				REQUIRED REPLACEMENT TOTAL
				118
		TYPE OF TREE	TREES QUANTITY	PROPOSED REPLACEMENT TOTAL
		PROPOSED	118	118

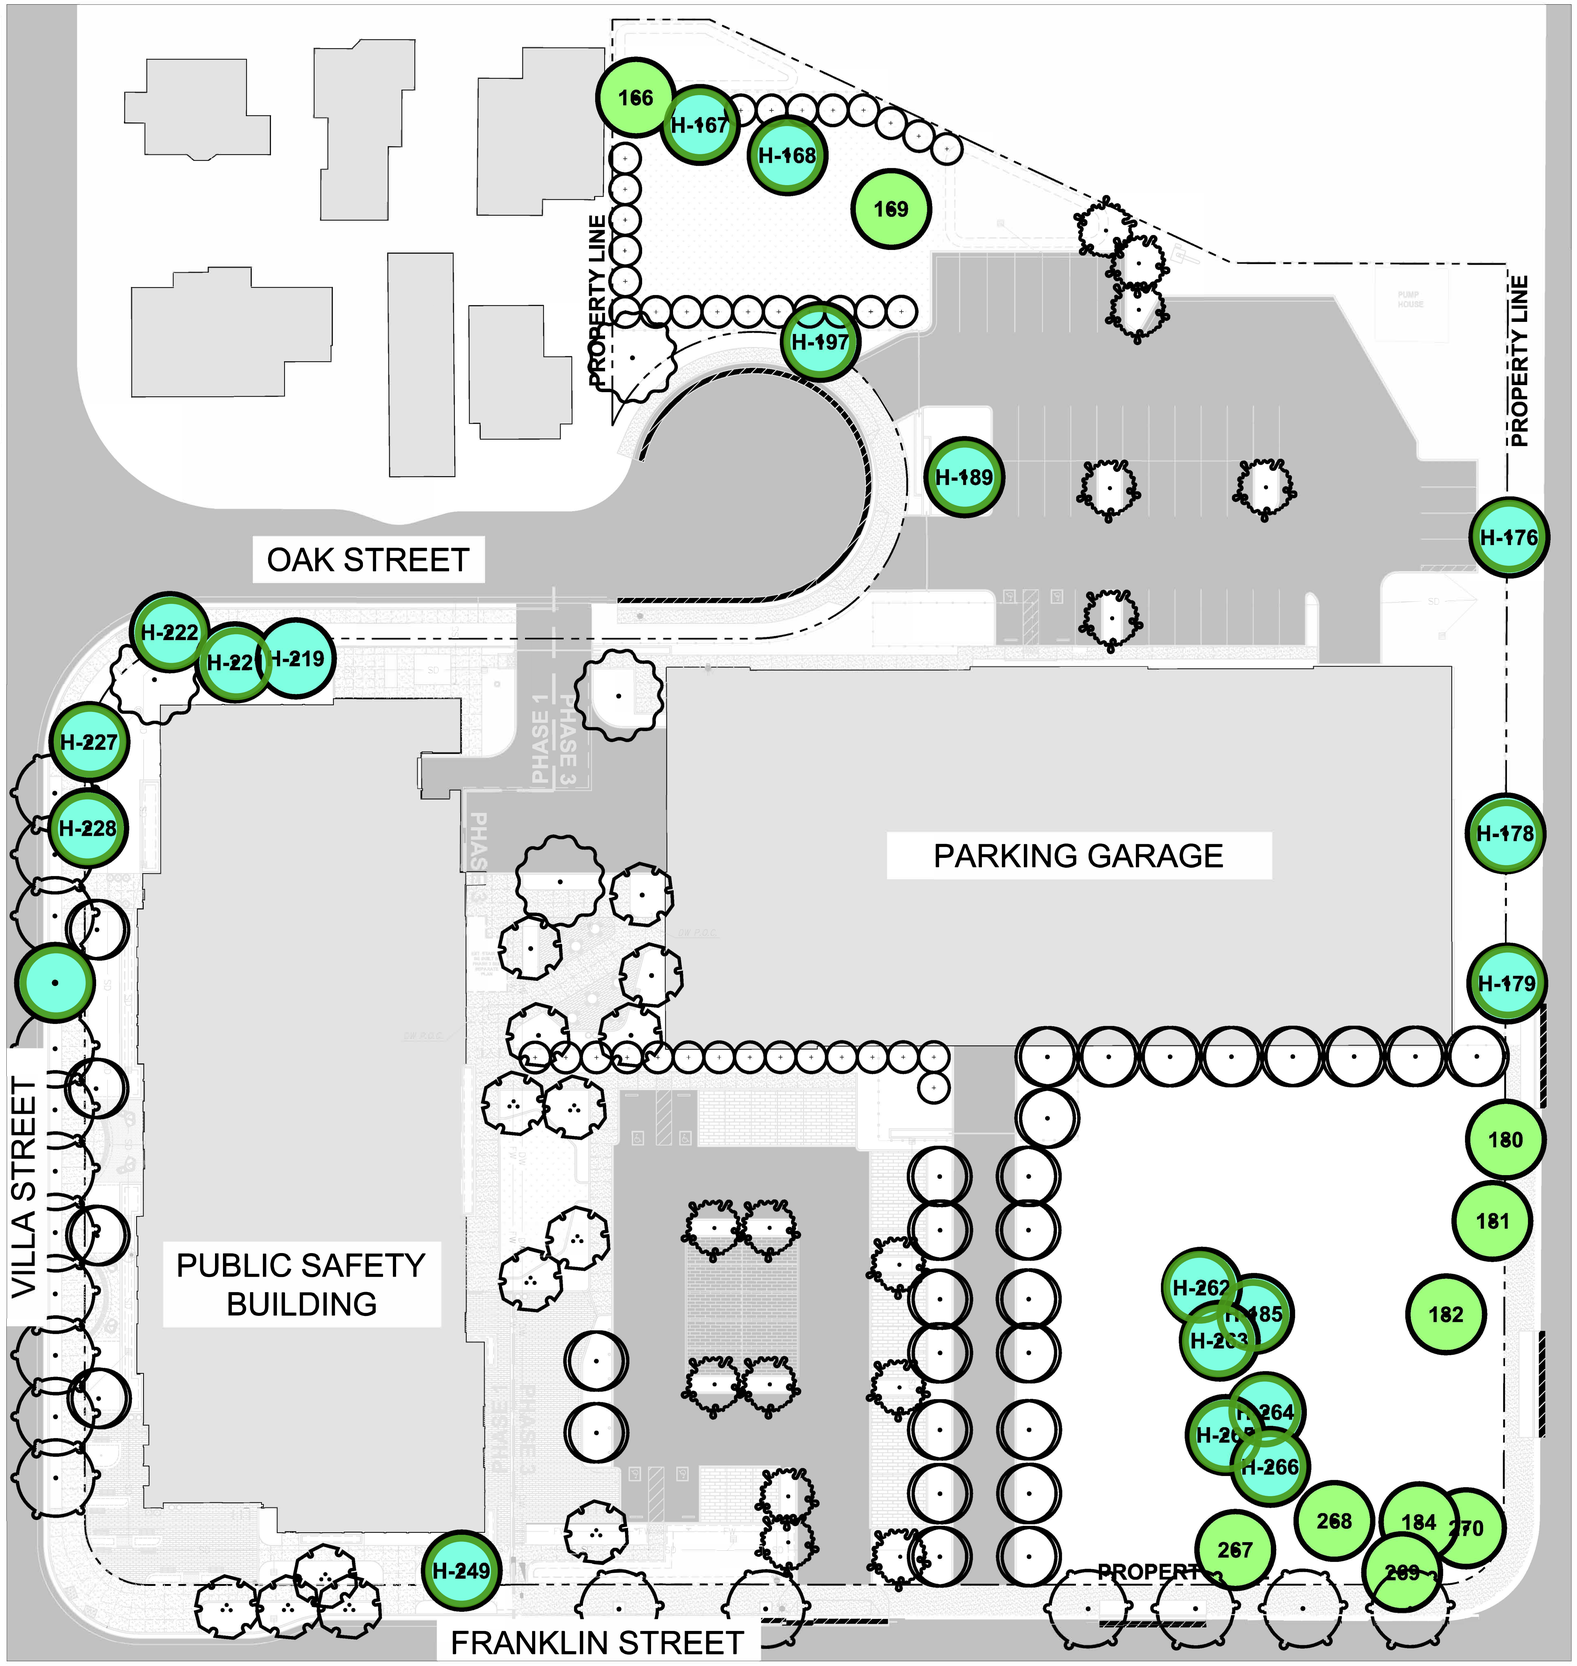

CITY STAMP

OWNER: CITY OF MOUNTAIN VIEW

PROJECT NAME: PUBLIC SAFETY BUILDING
PUBLIC SAFETY BUILDING

ADDRESS: 1000 VILLA ST.
MOUNTAIN VIEW, CA 94041

REVISIONS:

	DESCRIPTION	DATE

PROJECT NO: 2020-40114
ISSUANCE: 50% CD
DATE ISSUED: 2026.04.02
SCALE: