Attachment 2

TREE LEGEND

SYM.	BOTANICAL NAME	COMMON NAME	SIZE	WUCOLS	NATIVE	QTY.
	ARBUTUS 'MARINA'	MARINA ARBUTUS	24" BOX	LOW	NO	7
	CERCIS OCCIDENTALIS	WESTERN REDBUD	24" BOX	LOW	YES	17
	HETEROMELES ARBUTIFOLIA	TOYON	24" BOX	LOW	YES	29
	LAURUS NOBILIS	SWEET BAY	24" BOX	LOW	NO	19
	LAURUS 'SARATOGA'	SARATOGA LAUREL	24" BOX	LOW	NO	12
	QUERCUS LOBATA	VALLEY OAK	24" BOX	LOW	YES	5
	QUERCUS X REGAL PRINCE	REGAL PRINCE OAK	24" BOX	LOW	NO	29
	TREE TO BE PROTECTED-IN-PLACE					30
	TREE TO BE REMOVED					75

NOTES:
-ALL TREES TO BE PROTECTED IN-PLACE UNLESS OTHERWISE NOTED.

TREE REPLACEMENT

SYM	REPLACEMENT RATIO	TYPE OF TREE	TREES QUANTITY	REQUIRED REPLACEMENT
	2:1	HERITAGE TREE REMOVED	40	80
		HERITAGE TREE PRESERVED	20	
	1:1	NON-HERITAGE TREE REMOVED	35	35
		NON-HERITAGE TREE PRESERVED	10	
		DECEASED/REMOVED TREE	1	
				REQUIRED REPLACEMENT TOTAL
				115

		TYPE OF TREE	TREES QUANTITY	PROPOSED REPLACEMENT TOTAL
		PROPOSED	118	118

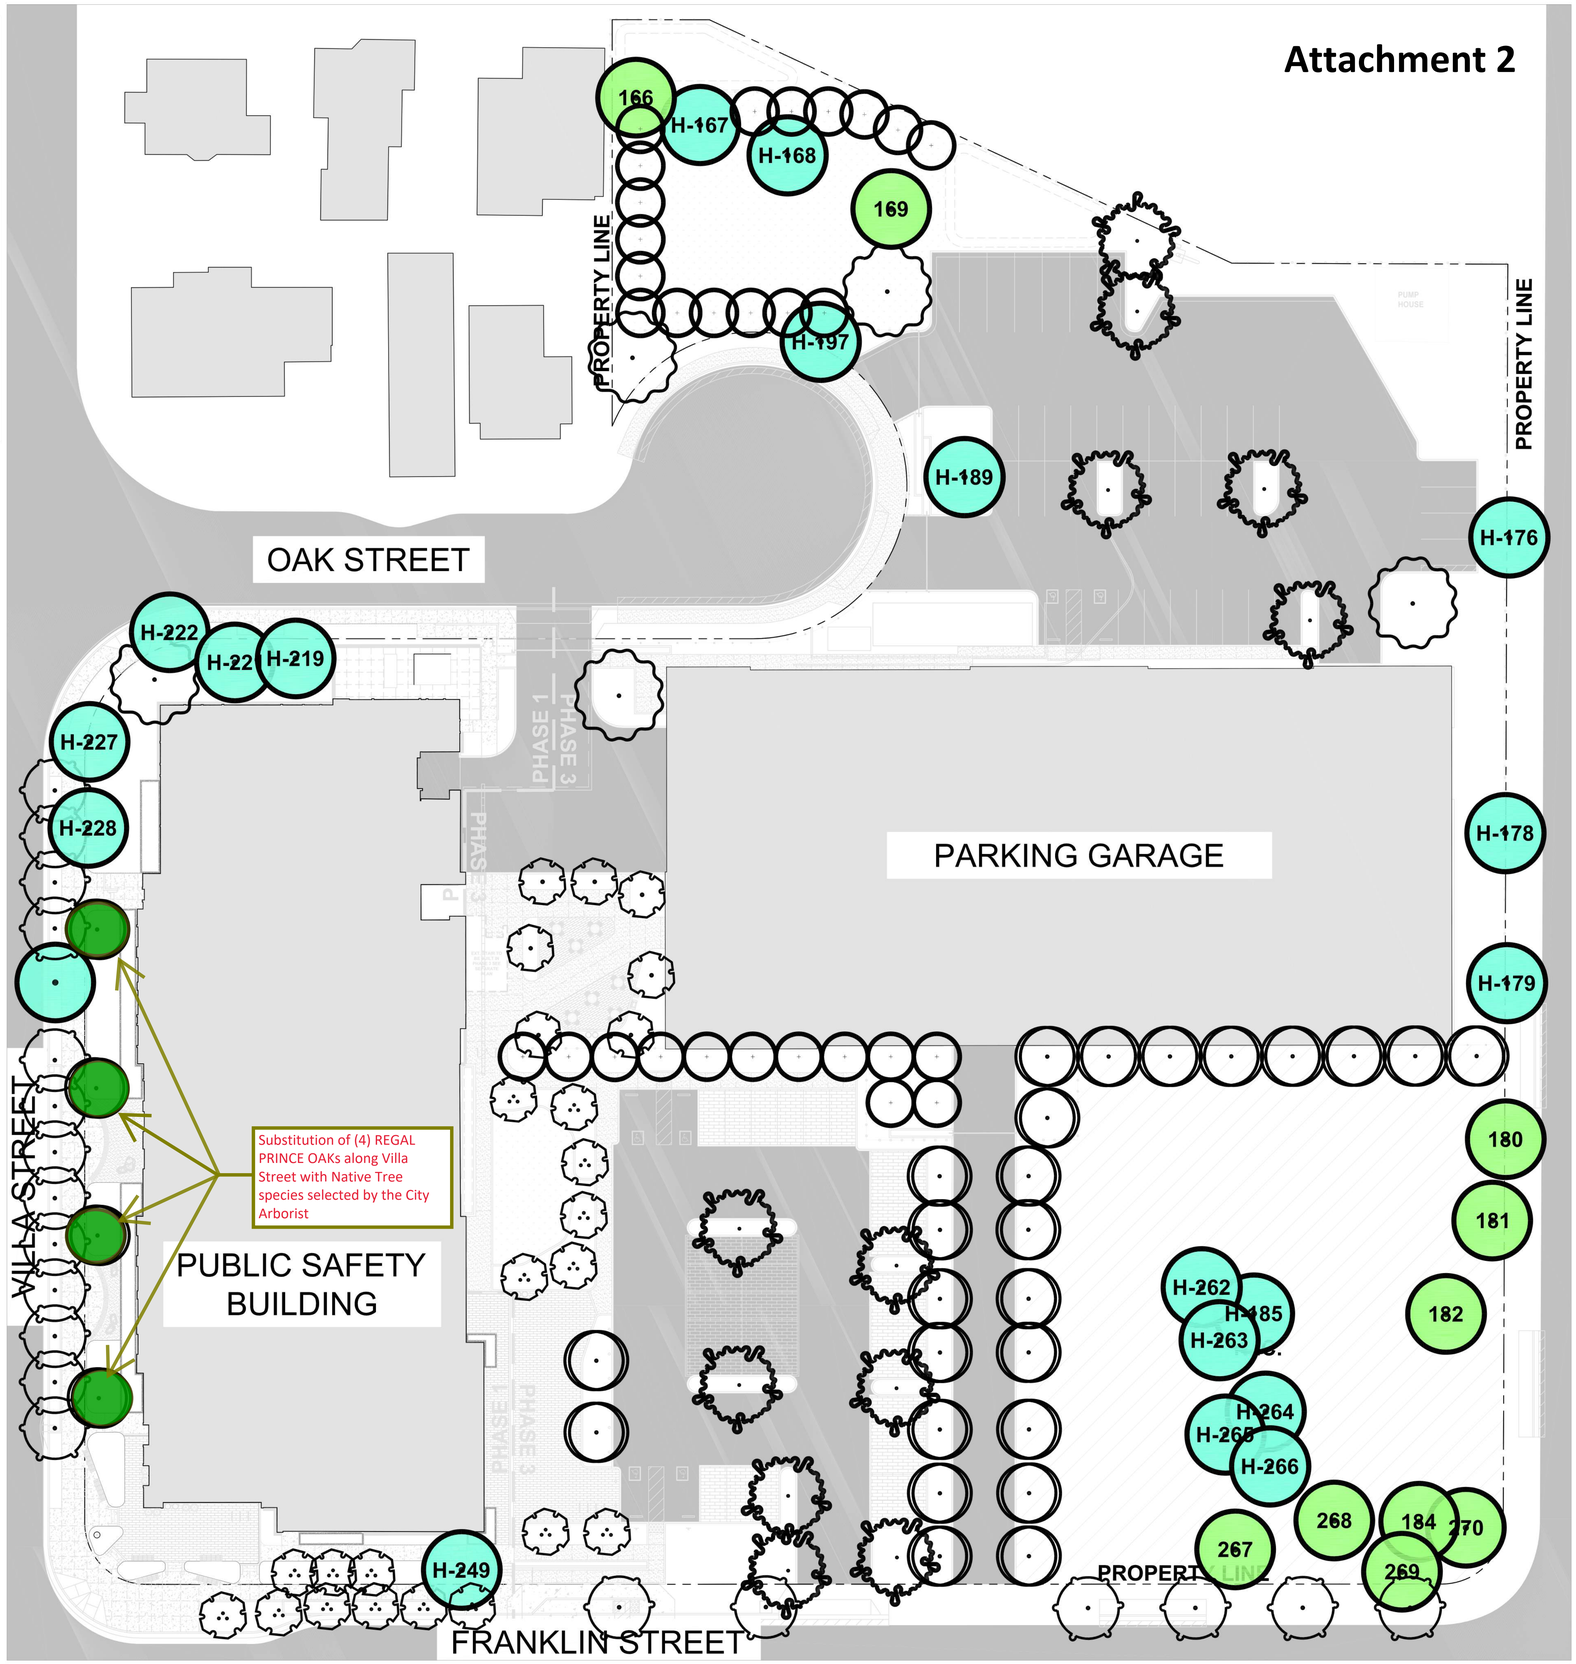

PUBLIC SAFETY BUILDING - TREE PLANTING PLAN

CITY STAMP

OWNER: CITY OF MOUNTAIN VIEW

PROJECT NAME: PUBLIC SAFETY BUILDING
PUBLIC SAFETY BUILDING

ADDRESS: 1000 VILLA ST.
MOUNTAIN VIEW, CA 94041

REVISIONS:

	DESCRIPTION	DATE

PROJECT NO: 2020-40114
ISSUANCE:
DATE ISSUED: 2026.05.15
SCALE: