ATTACHMENT 2

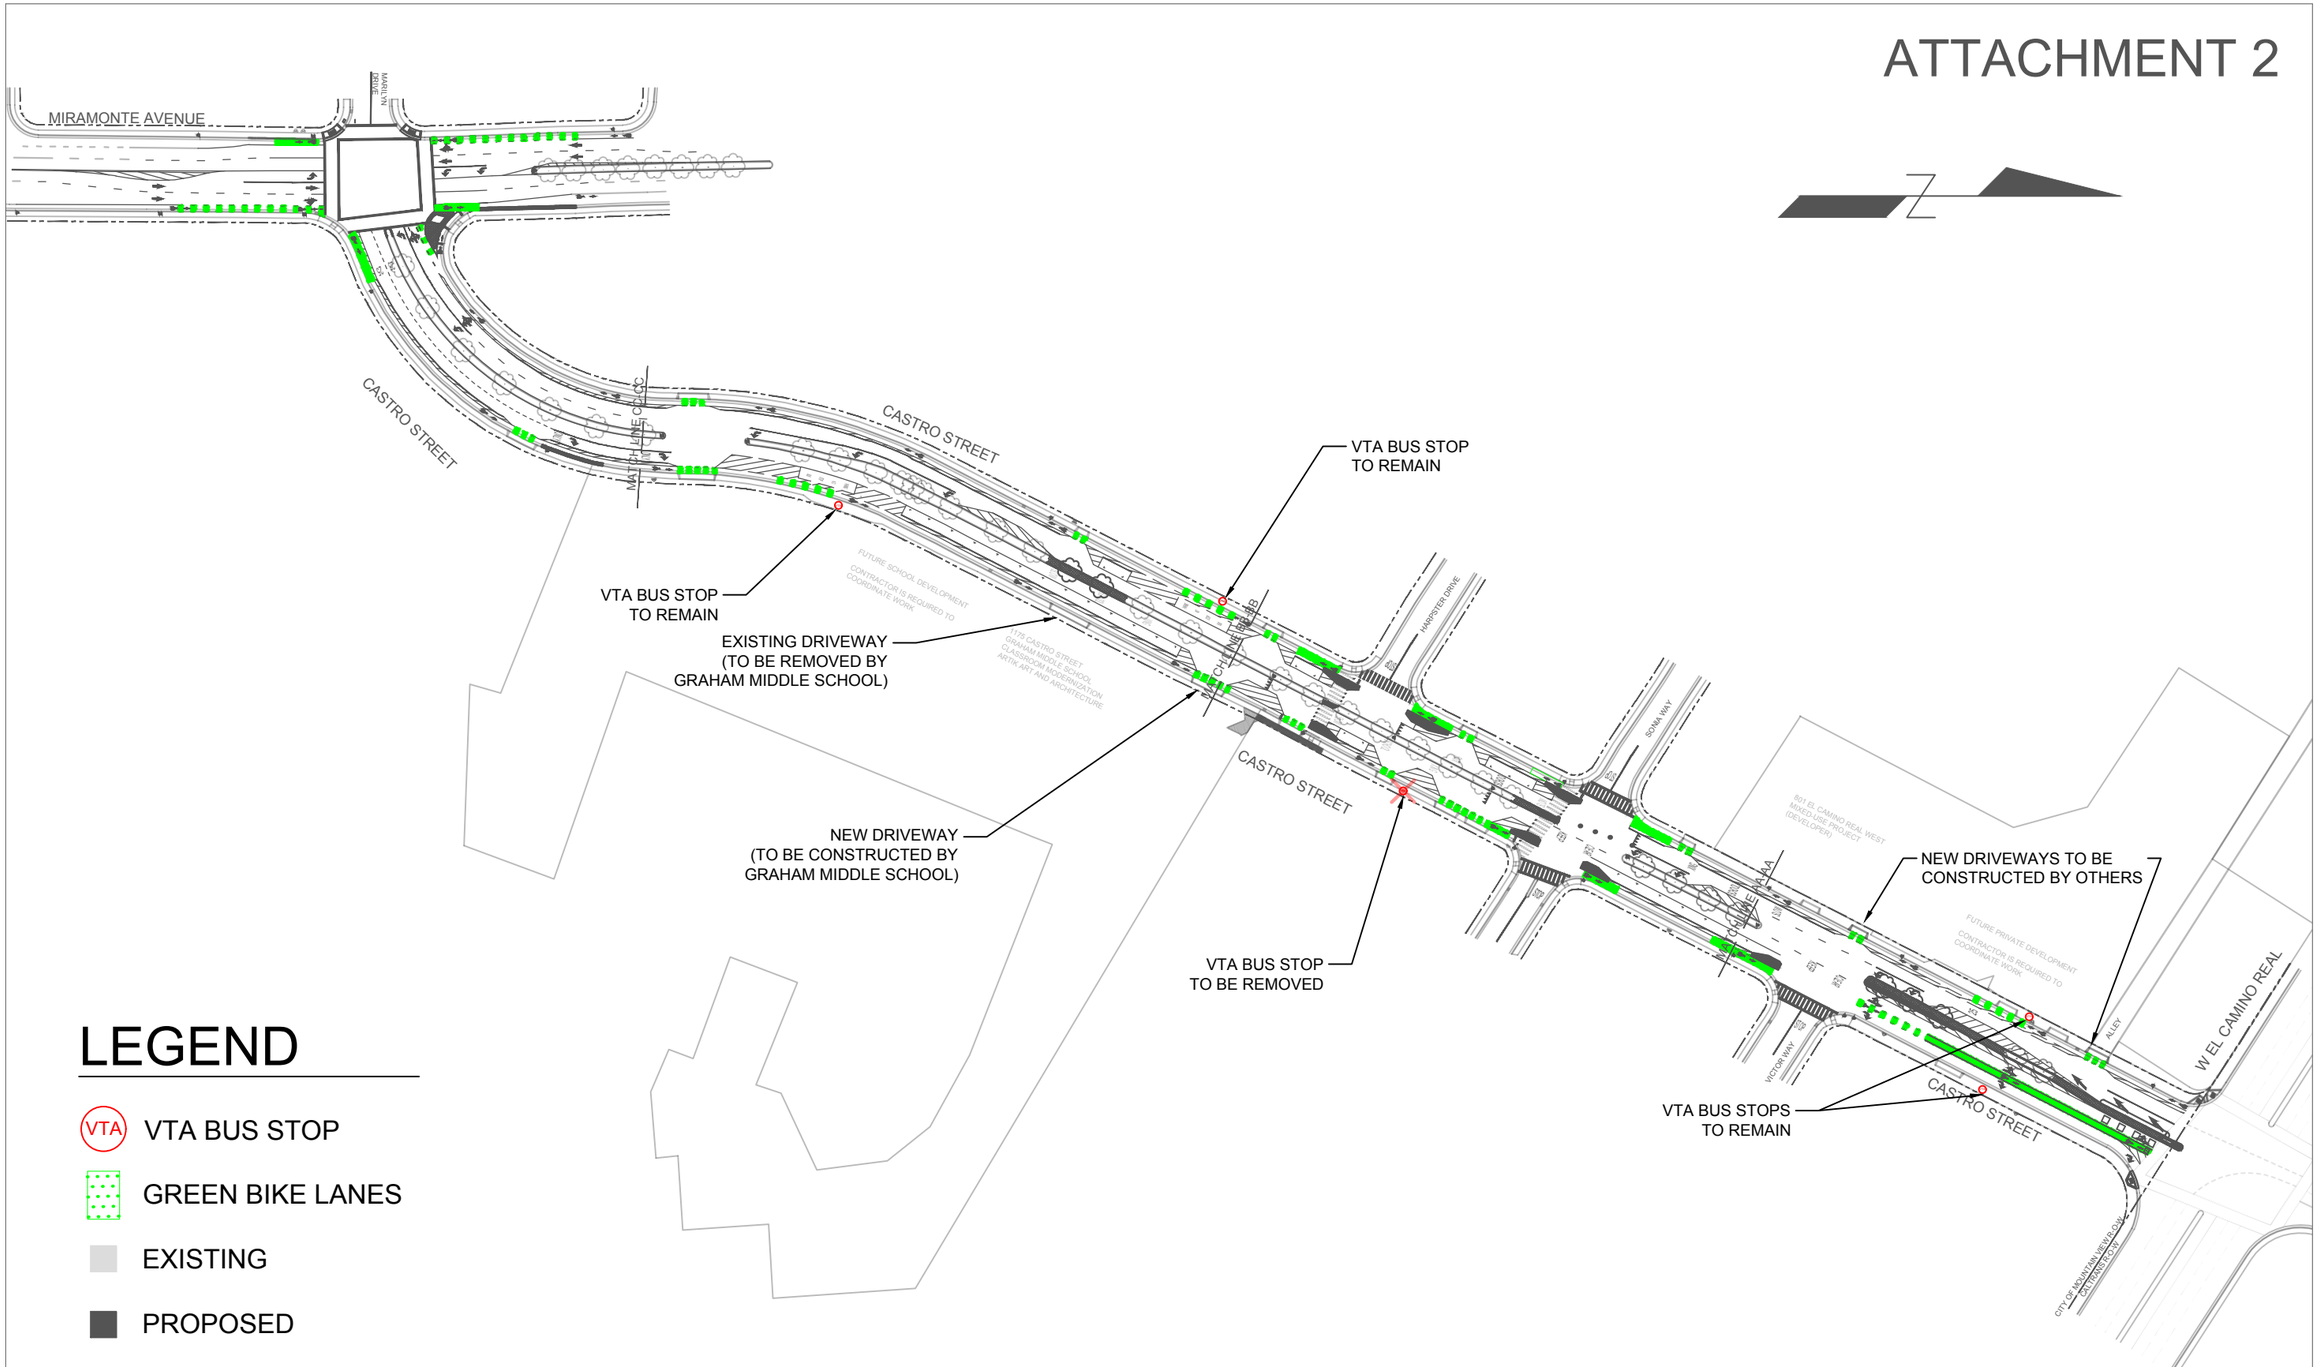

LEGEND

- VTA BUS STOP
- GREEN BIKE LANES
- EXISTING
- PROPOSED