TREE LEGEND

H-XXX HERITAGE TREE

XXX NON-HERITAGE TREE

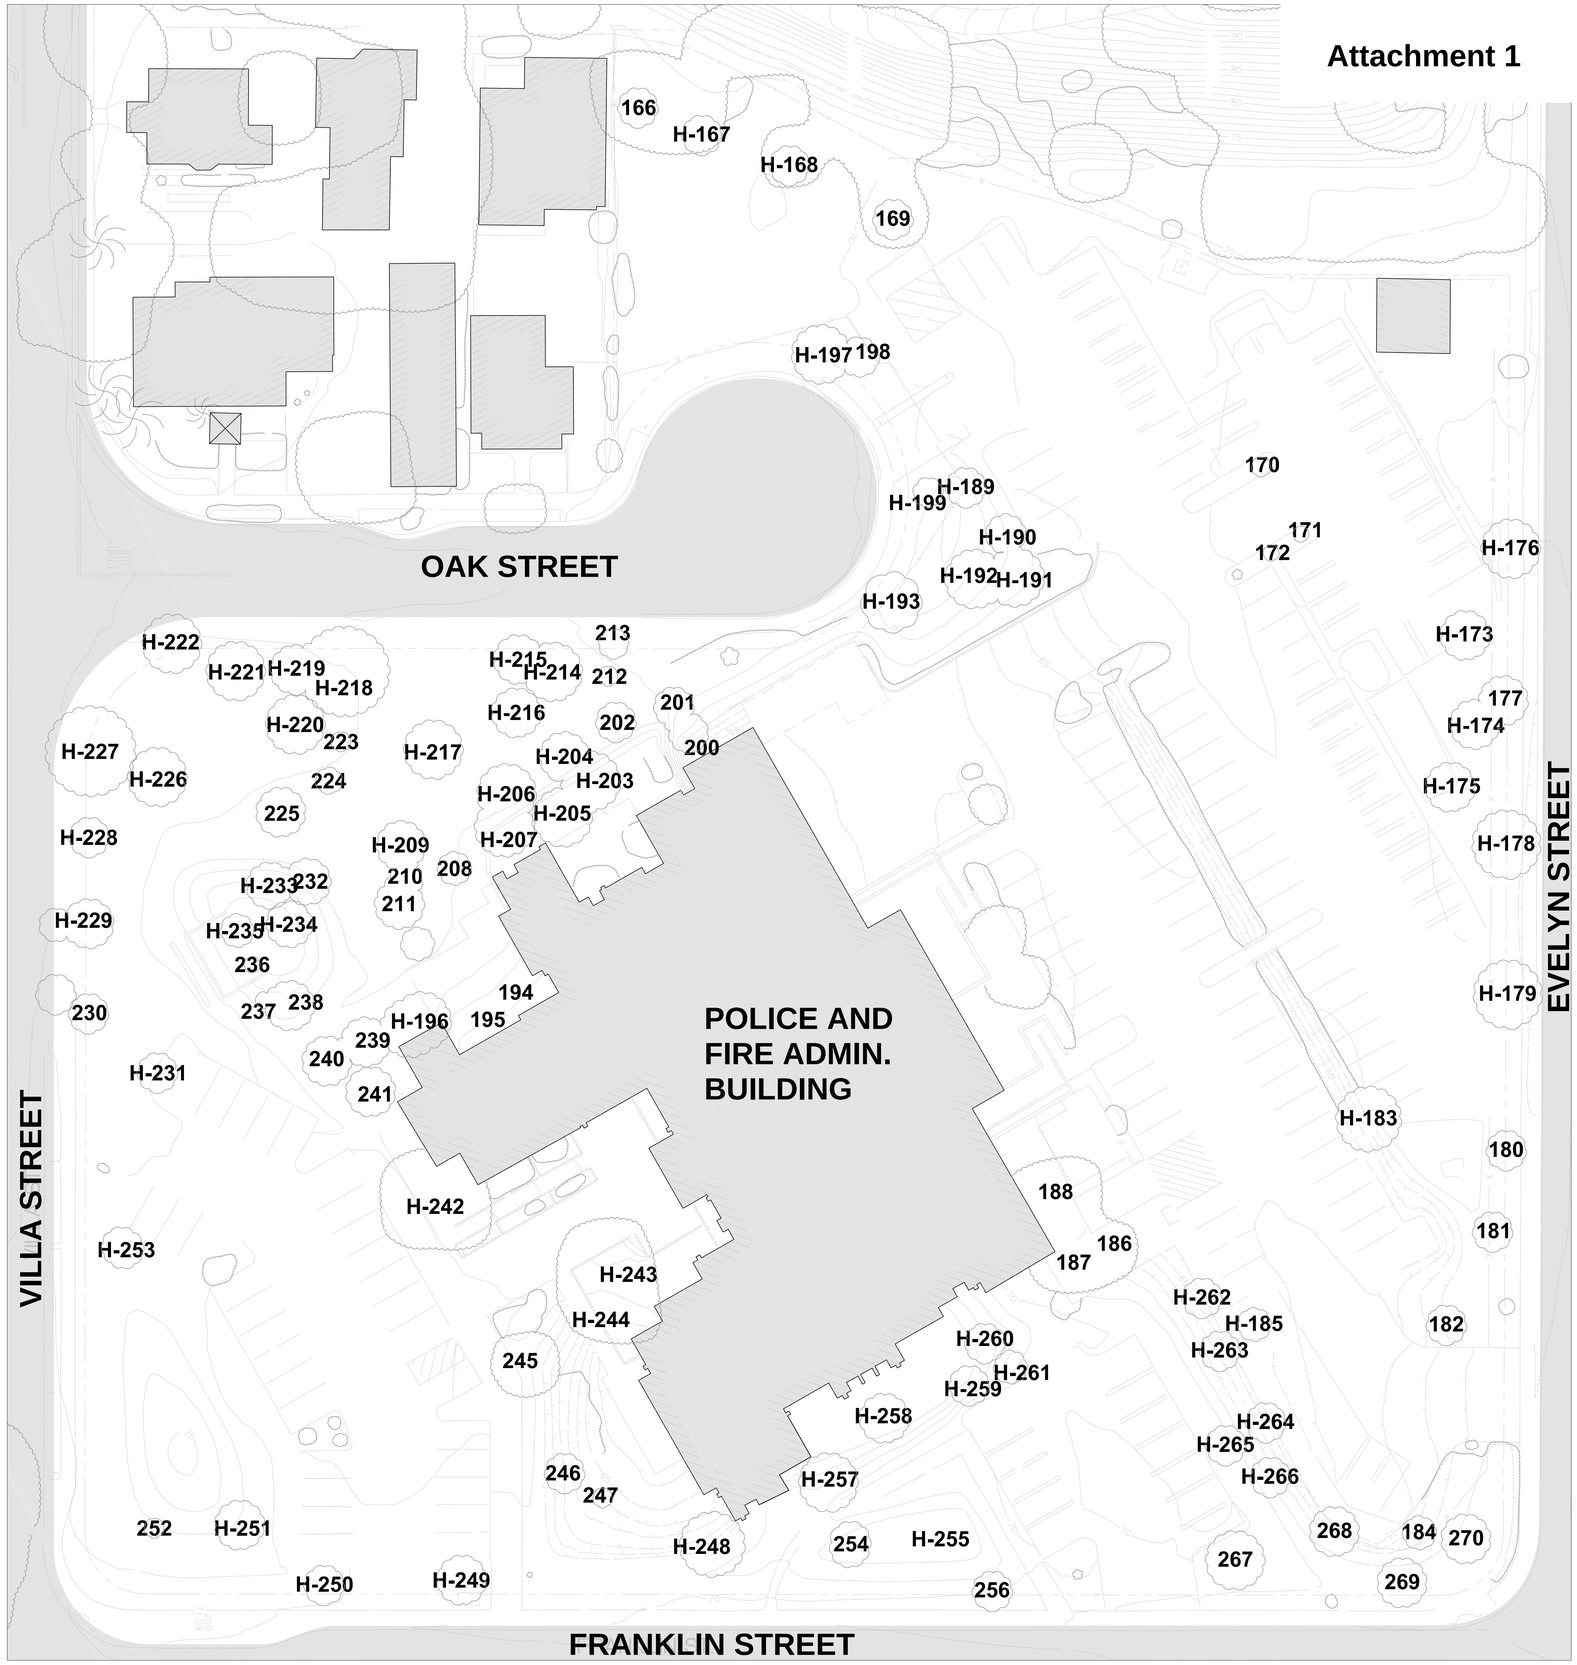

NORTH

0 20 40 60 feet

SCALE: 1" = 20'

CITY STAMP

OWNER: CITY OF MOUNTAIN VIEW

PROJECT NAME: PUBLIC SAFETY BUILDING
PUBLIC SAFETY BUILDING

ADDRESS: 1000 VILLA ST.
MOUNTAIN VIEW, CA 94041

REVISIONS:

	DESCRIPTION	DATE

PROJECT NO: 2020-40114

ISSUANCE: 50% CD

DATE ISSUED: 2026.04.02

SCALE: