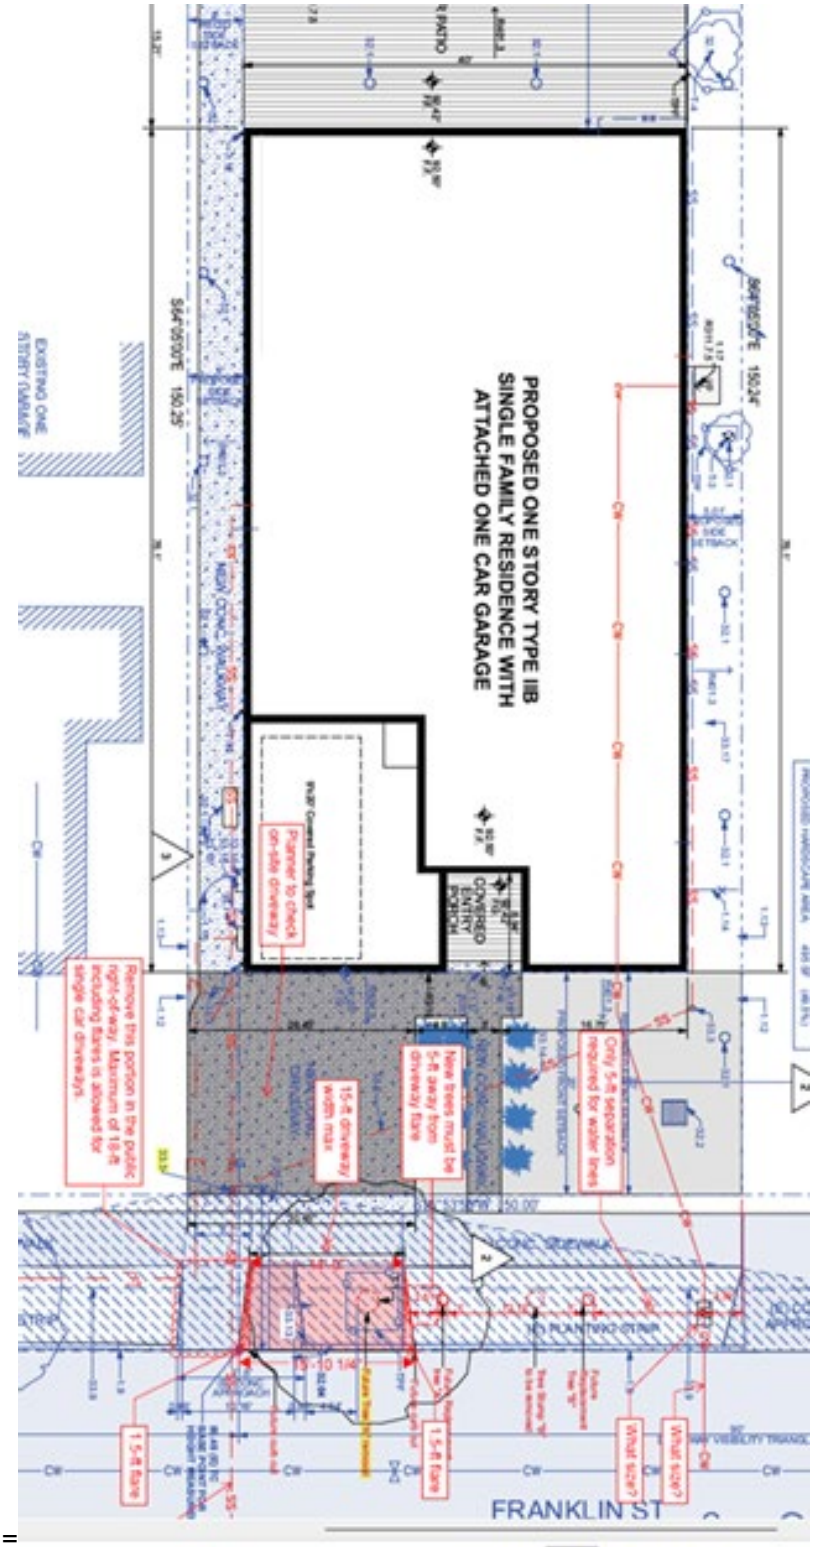Attachment 6