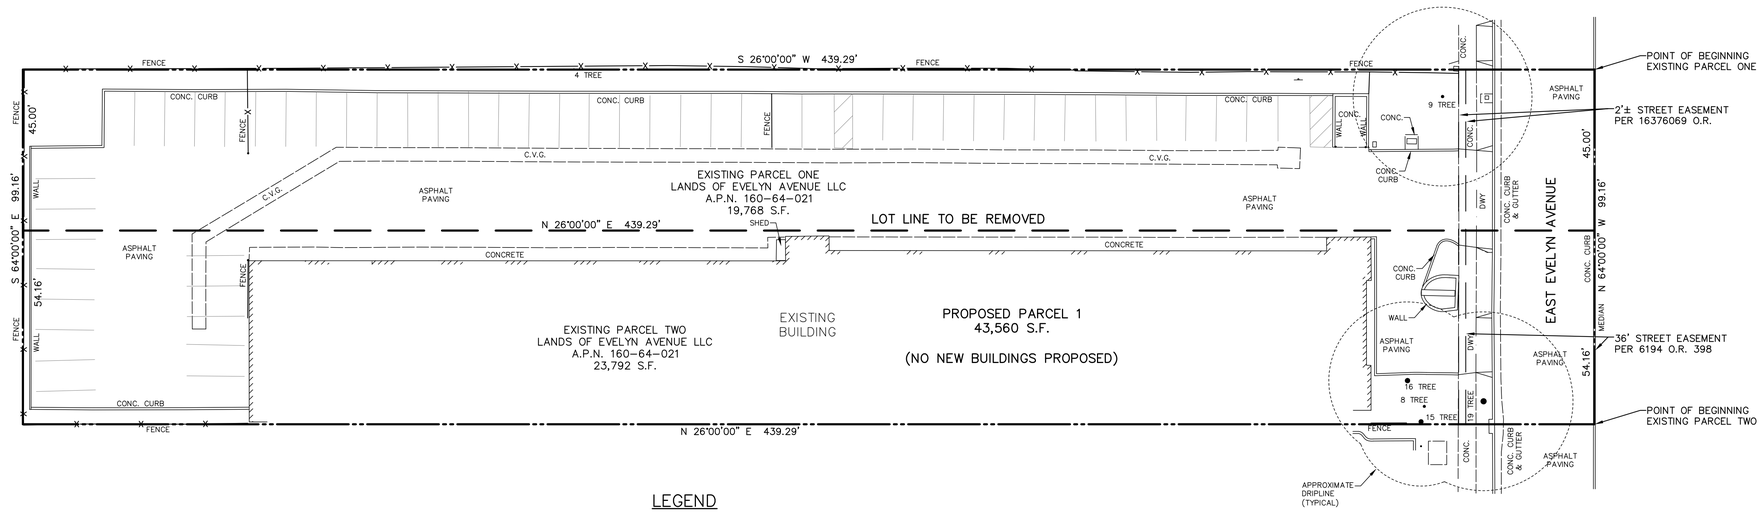

LEGEND

———	PROPERTY LINE TO REMAIN
— — —	PROPERTY LINE TO BE REMOVED
CONC.	CONCRETE
CVG	CONCRETE VALLEY GUTTER
DWY	DRIVEWAY
●12" TREE	TREE W/ SIZE
—X—X—	FENCE

GRAPHIC SCALE

20 0 10 20 40 80

(IN FEET)
1 inch = 20 ft.

REV.	DESCRIPTION	BY:	DATE:

LICENSED LAND SURVEYOR
ROBERT J. DAINS
No. 8227
STATE OF CALIFORNIA

DAINS LAND SURVEYING
rdains@dainslandsurveying.net
(650) 743-0831

PREPARED FOR:
HOHBACH-LEWIN, INC

PLOT PLAN FOR LOT MERGER PURPOSES
151 EAST EVELYN AVENUE
A.P.N. 160-64-021
MOUNTAIN VIEW SANTA CLARA COUNTY CALIFORNIA

DRAWN BY:	RJD
DESIGNED BY:	---
CHECKED BY:	RJD
SCALE:	1"=20'
DATE:	12/18/20
PROJECT NO.	19-826
SHEET	1 OF 1